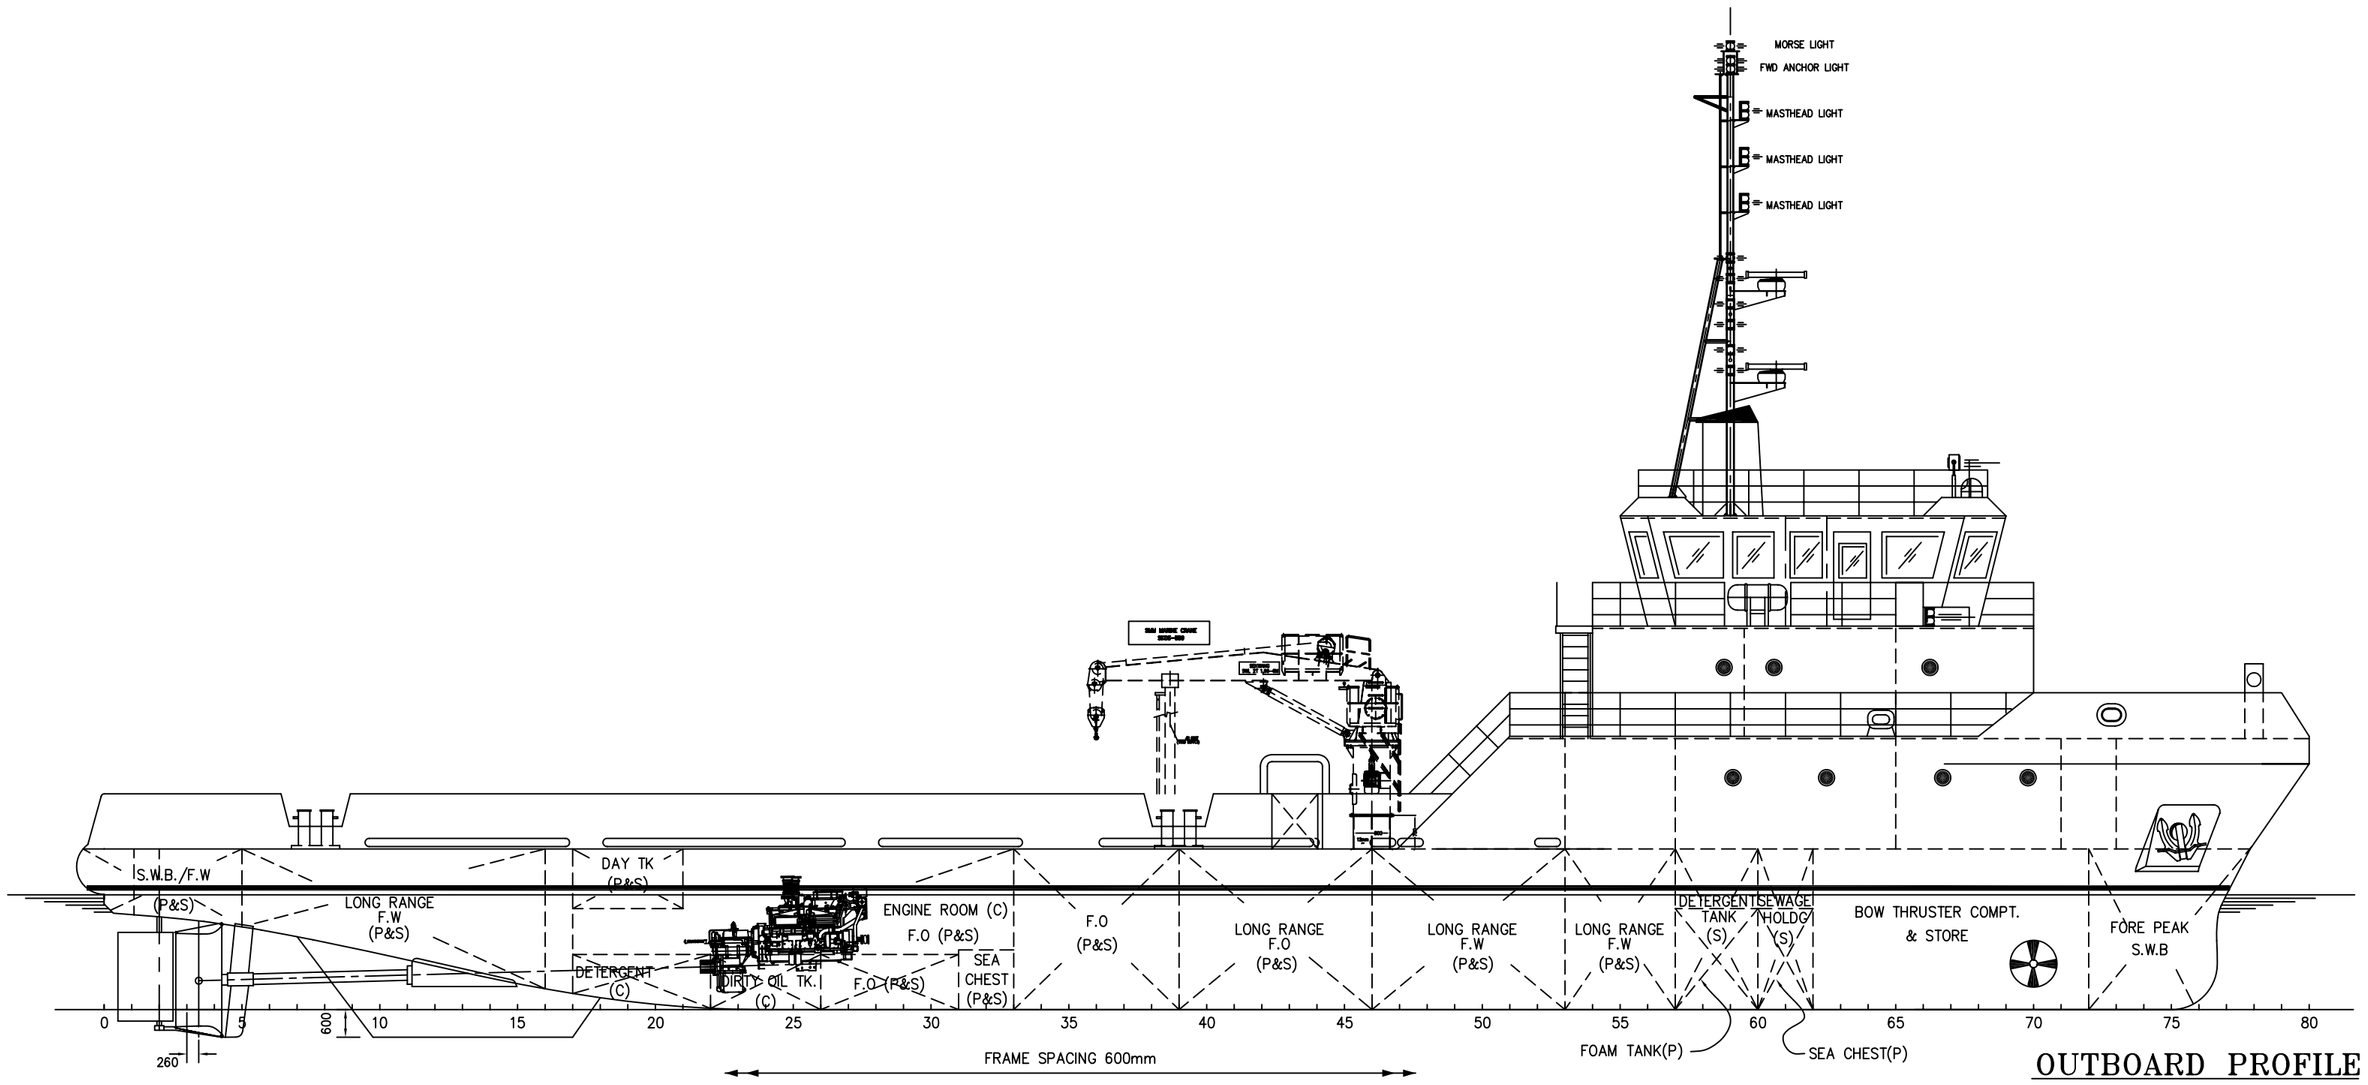

OUTBOARD PROFILE

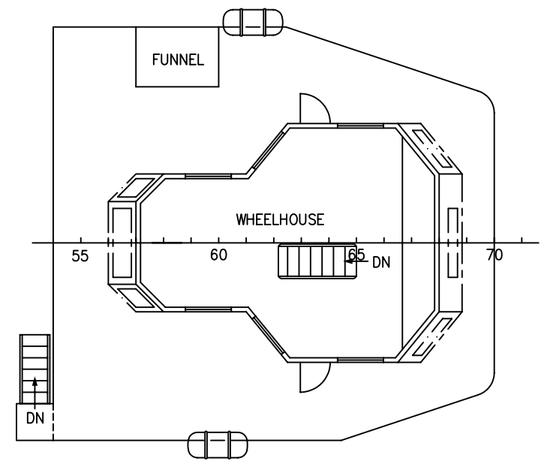

WHEELHOUSE DECK

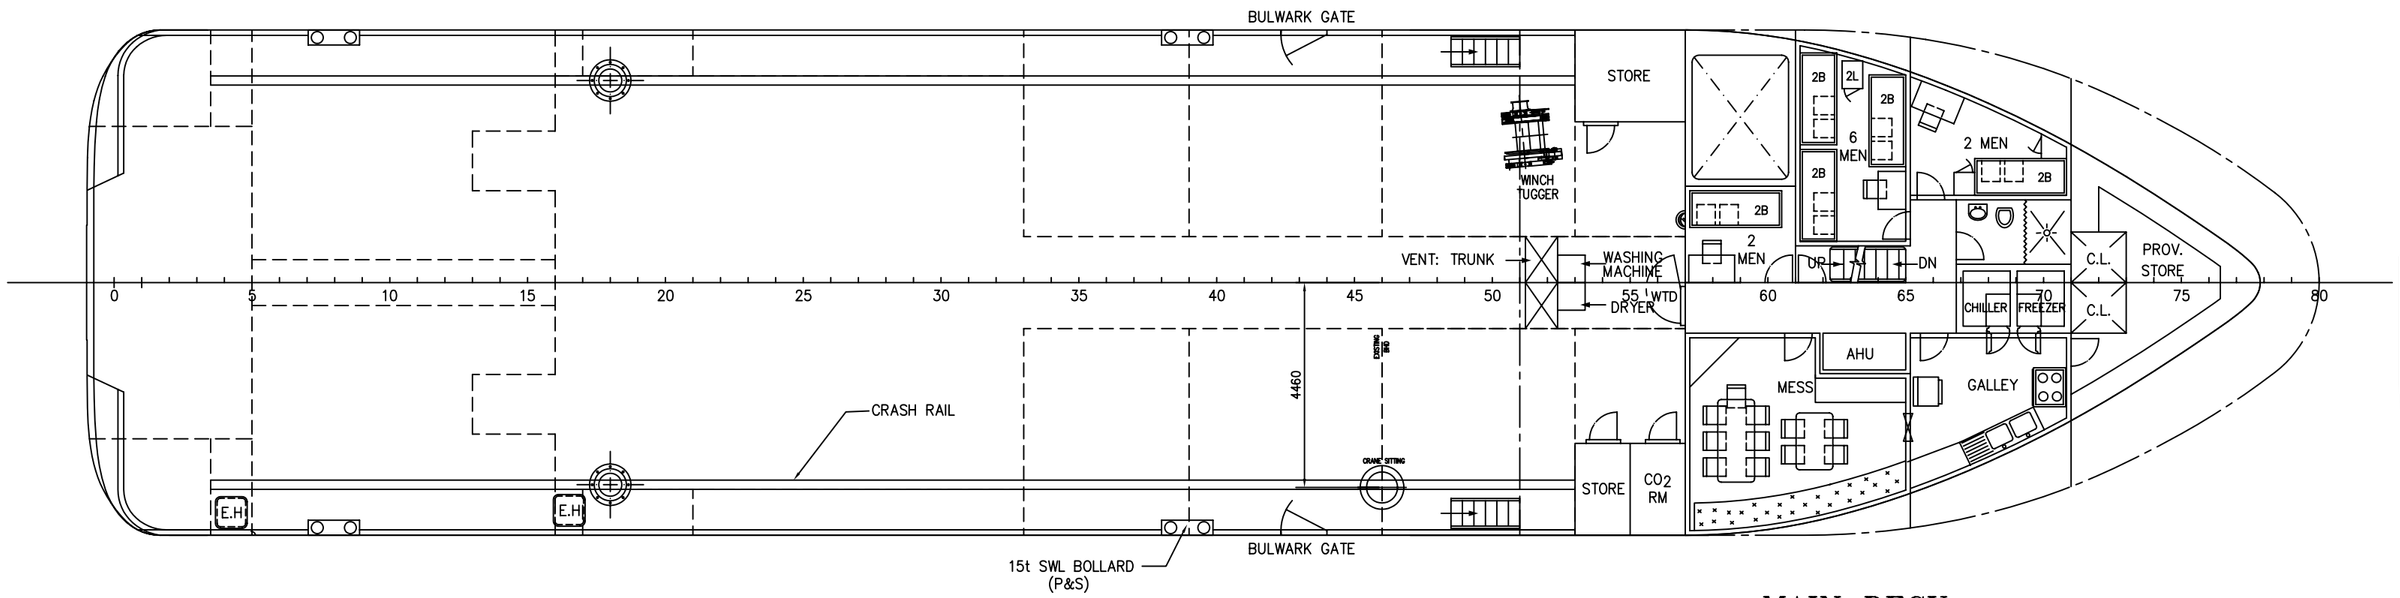

MAIN DECK

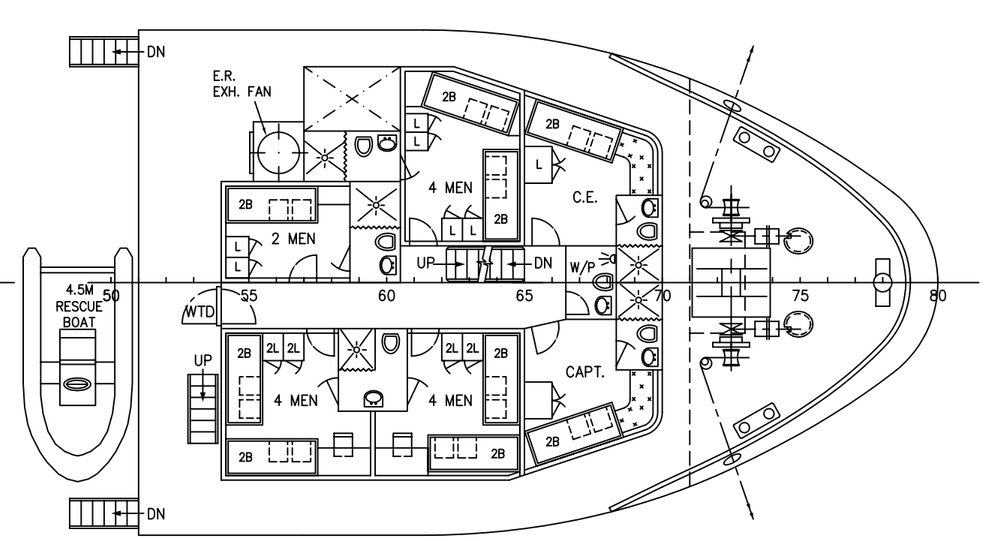

FORECASTLE DECK

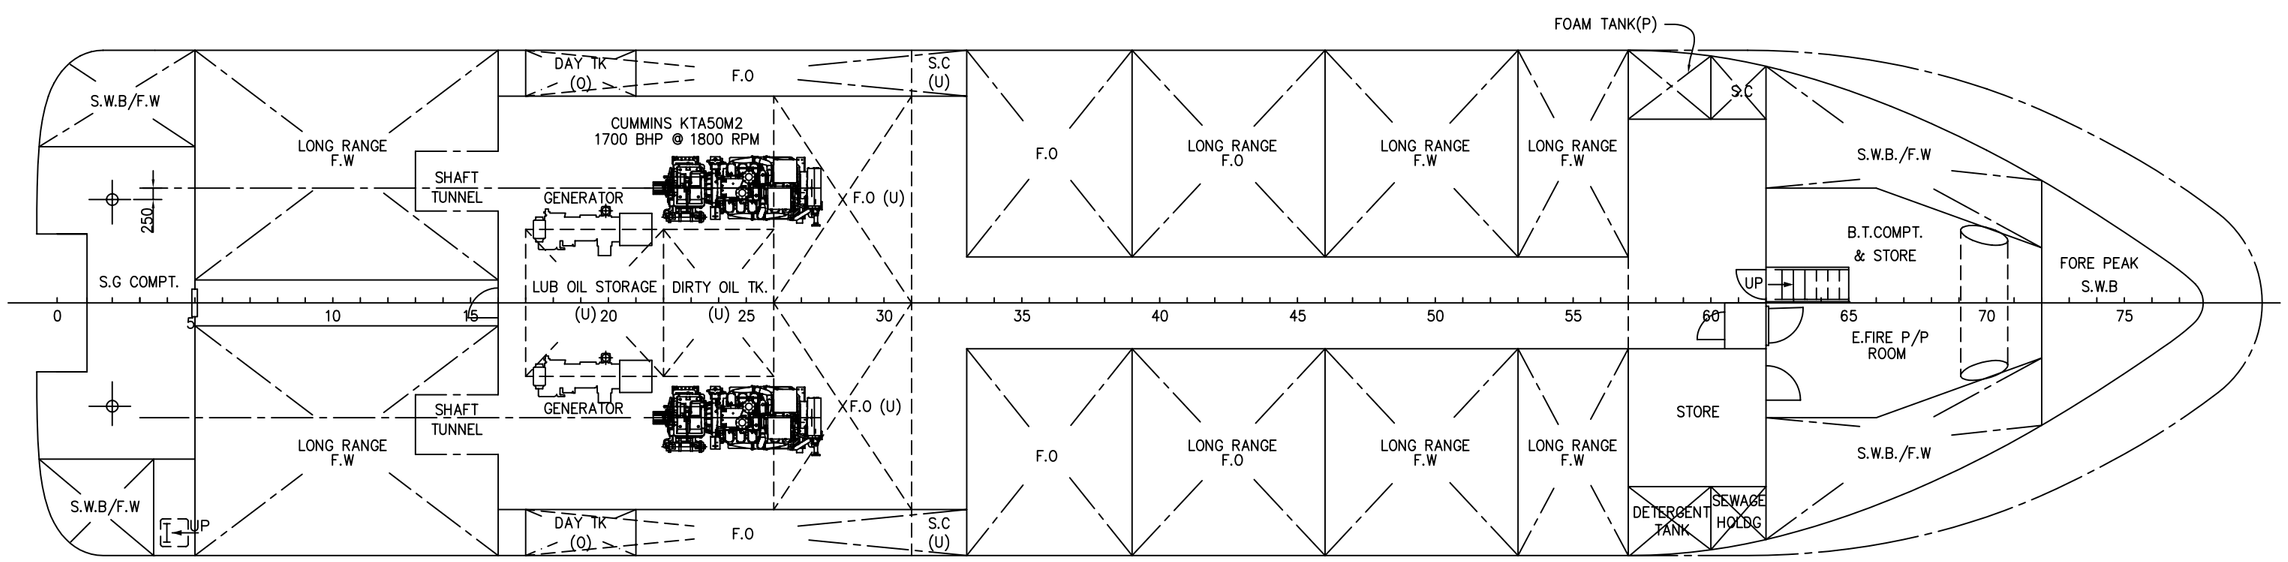

BELOW MAIN DECK

PRINCIPAL PARTICULARS

LENGTH O.A	48.00m
LENGTH W.L	46.20m
BEAM MLD.	11.00m
DEPTH MLD.	3.50m
DRAFT DESIGNED	2.50m
DRAFT MAX.	2.80m
COMPLEMENT	26 MEN
F.O	
F.W	
ENGINE	CUMMINS KTA50M2 1700 BHP @ 1800 RPM

THIS DRAWING AND THE INFORMATION CONTAINED HEREIN ARE SUPPLIED ON THE UNDERSTANDING THAT THEY ARE THE EXCLUSIVE PROPERTY OF CONAN WU & ASSOCIATES. THEY MUST NOT BE USED OR REPRODUCED IN WHOLE OR IN PART WITHOUT PERMISSION IN WRITING.

DATE	MODIFICATION	REV	BY
3.6.05	REVISED TANKS AS PER OWNER'S REQUEST.	A	CWS

SHIP:

48m MULTI-PURPOSE DECK SHIP

TITLE:

General Arrangement

OWNER	SEA GOOD PTE LTD
BUILDER	SEALINK SHIPYARD — YARD NO. SSS 127
CLASS	ABS + A1 (E)

CONAN WU & ASSOCIATES
NAVAL ARCHITECTS
INFORMATICS BLDG., 5 INTERNATIONAL BUSINESS PARK, JURONG EAST, SINGAPORE 609914.
TEL.: (65) 6562-1138, FAX.: (65) 6562-1238, (65) 6562-0123, E-MAIL: mail@cwa.com.sg

DRAWN	CHECKED	APPROVED	SCALE	DRAWING NO.	REV
CWS	CHUA C.M.		1:100	C3332D/G-1	A
04.01.05	04.01.05				